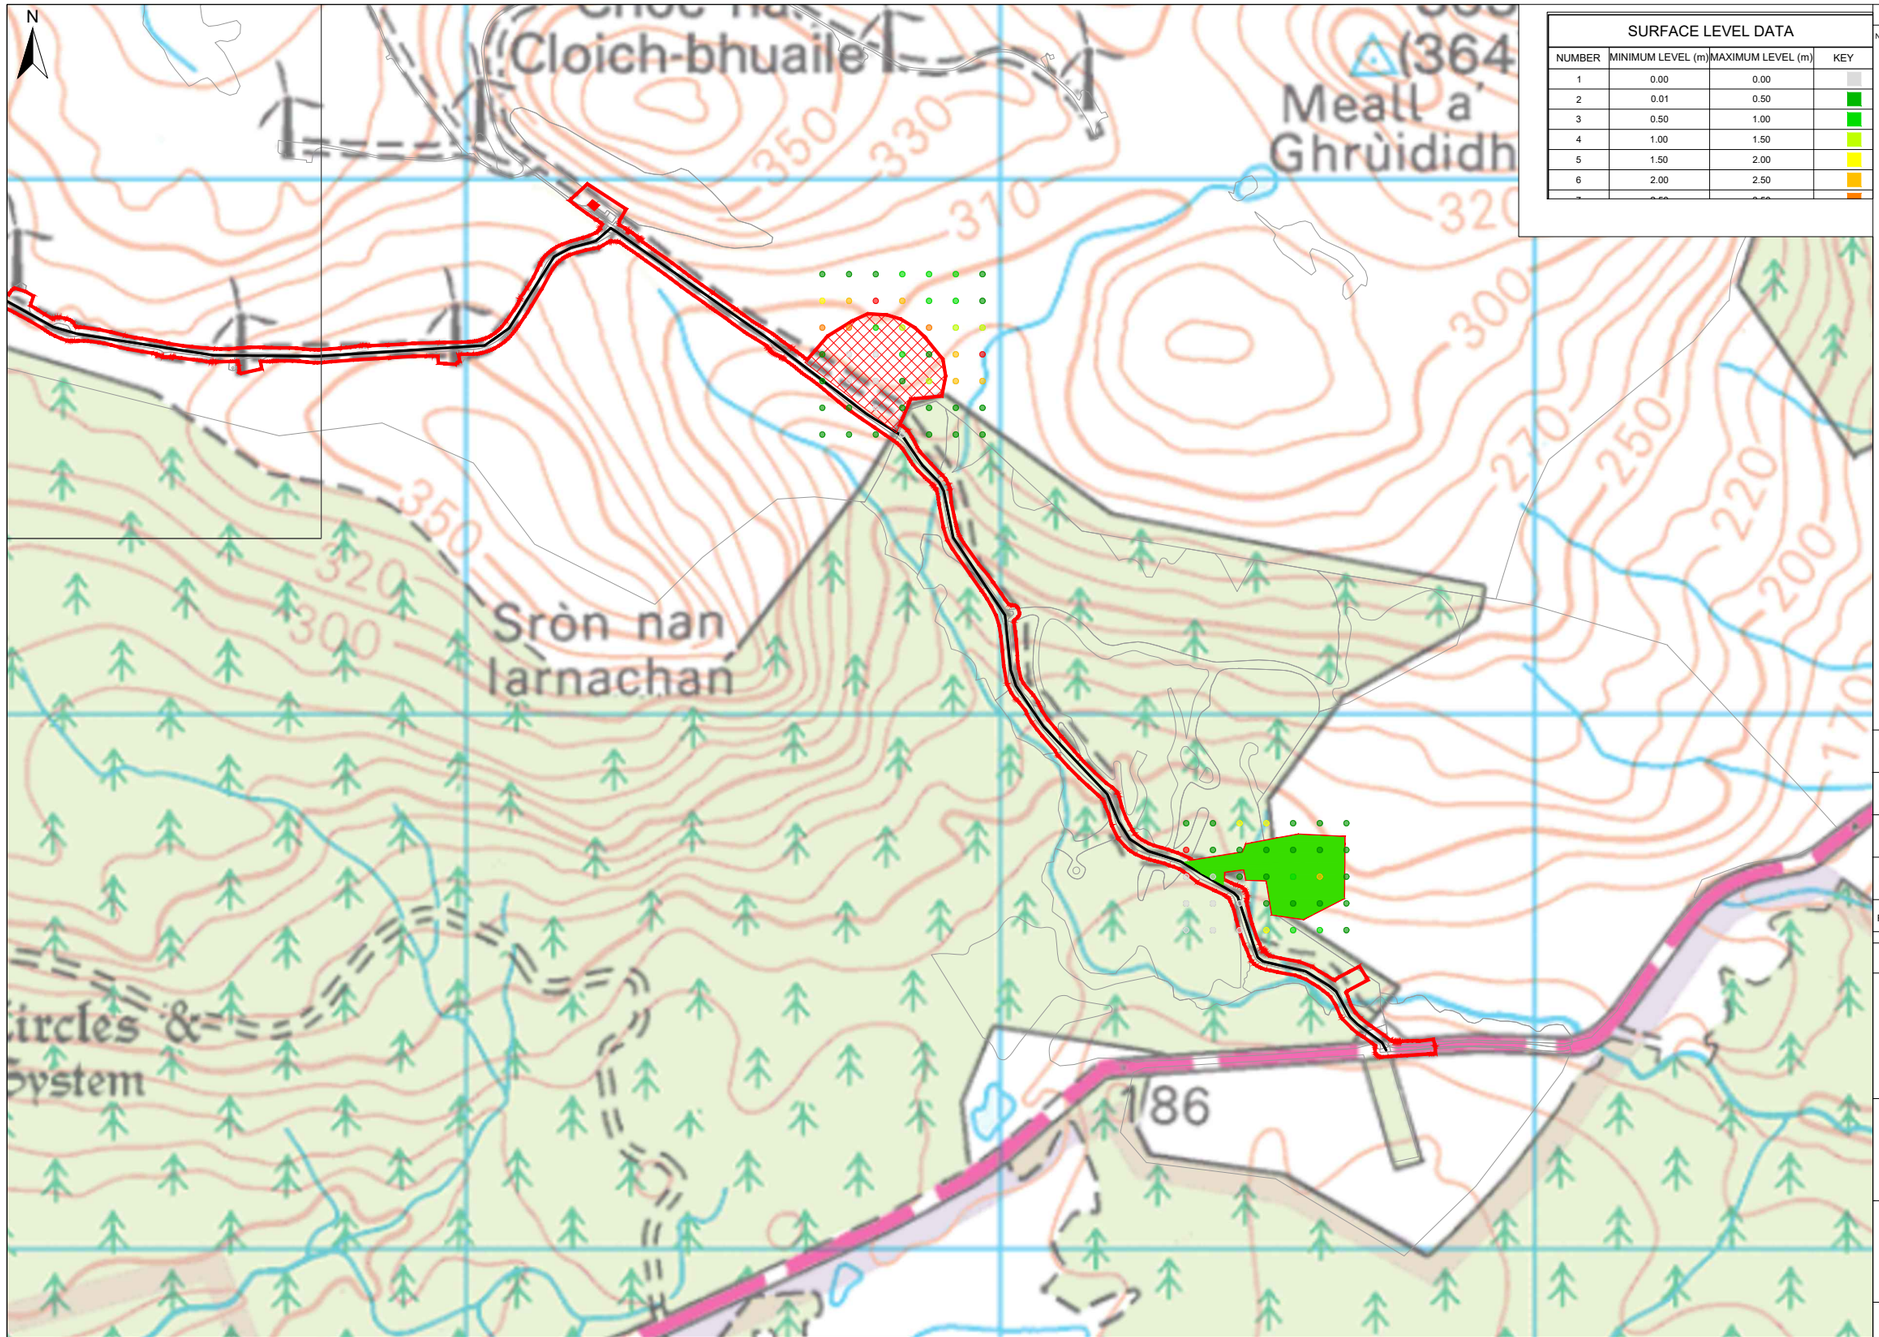

SURFACE LEVEL DATA

NUMBER	MINIMUM LEVEL (m)	MAXIMUM LEVEL (m)	KEY
1	0.00	0.00	
2	0.01	0.50	
3	0.50	1.00	
4	1.00	1.50	
5	1.50	2.00	
6	2.00	2.50	

DO NOT SCALE FROM THIS DRAWING

NOTES

1. CHAINAGE TICK LINES ALONG ACCESS TRACK ARE AT 100m CENTRES.

LEGEND:-

- SITE BOUNDARY
- TURBINE LOCATIONS
- PROPOSED TRACK
- CRANE HARDSTANDING
- BORROW PITS
- TEMPORARY CONSTRUCTION COMPOUND, SECURITY, STORAGE AND BATCHING PLANT
- EXTENSION TO EXISTING OPERATIONS BUILDING
- SUBSTATION, WELFARE FACILITY AND STORE
- TEMPORARY CONSTRUCTION COMPOUND, SECURITY AND STORAGE
- PEAT PROBE LOCATION

REV.	BY	CHK'D	APP'D	DATE	DESCRIPTION
P04	LQ	KMcG	KMcG	29.06.21	UPDATED AS PER COMMENTS
P03	KM	KMcG	KMcG	21.06.21	UPDATED AS PER COMMENTS
P02	KM	KMcG	KMcG	25.05.21	LAYOUT UPDATED
P01	LQ	KMcG	KMcG	28.04.21	FIRST ISSUE

CODE	DRAWING STATUS
S2	FOR INFORMATION

Tony Gee and Partners LLP
3rd Floor, James Sellars House
144 West George Street
Glasgow
G2 2HG
Tel: 0141 226 2470

www.tonygee.com
Consulting Engineers

ON BEHALF OF

sse Renewables

ACHANY EXTENSION WIND FARM

FIGURE 11.3.4f: PROPOSED LAYOUT WITH PEAT DEPTHS

SHEET 6 OF 6

PEAT PROBES

SCALE 1:5000

100m 0 100m 200m 300m 400m 500m
SCALE 1:5000

RESIDUAL HAZARD	SUGGESTED CONTROL MEASURE

SIGNIFICANT RESIDUAL HAZARDS

NOTE: The above hazards do not include every hazard or assumption, but identify significant residual construction hazards that are not likely to be obvious to a competent contractor and those that could be difficult to manage effectively. Refer also to the designer's risk documentation.

DRAWING. No.
S119052-TG-XX-XX-DR-C-0016

DRAWN : LQ	DESIGNED : LR	REVISION
SCALE : 1:5000	ORIGINAL SIZE : A1	P04