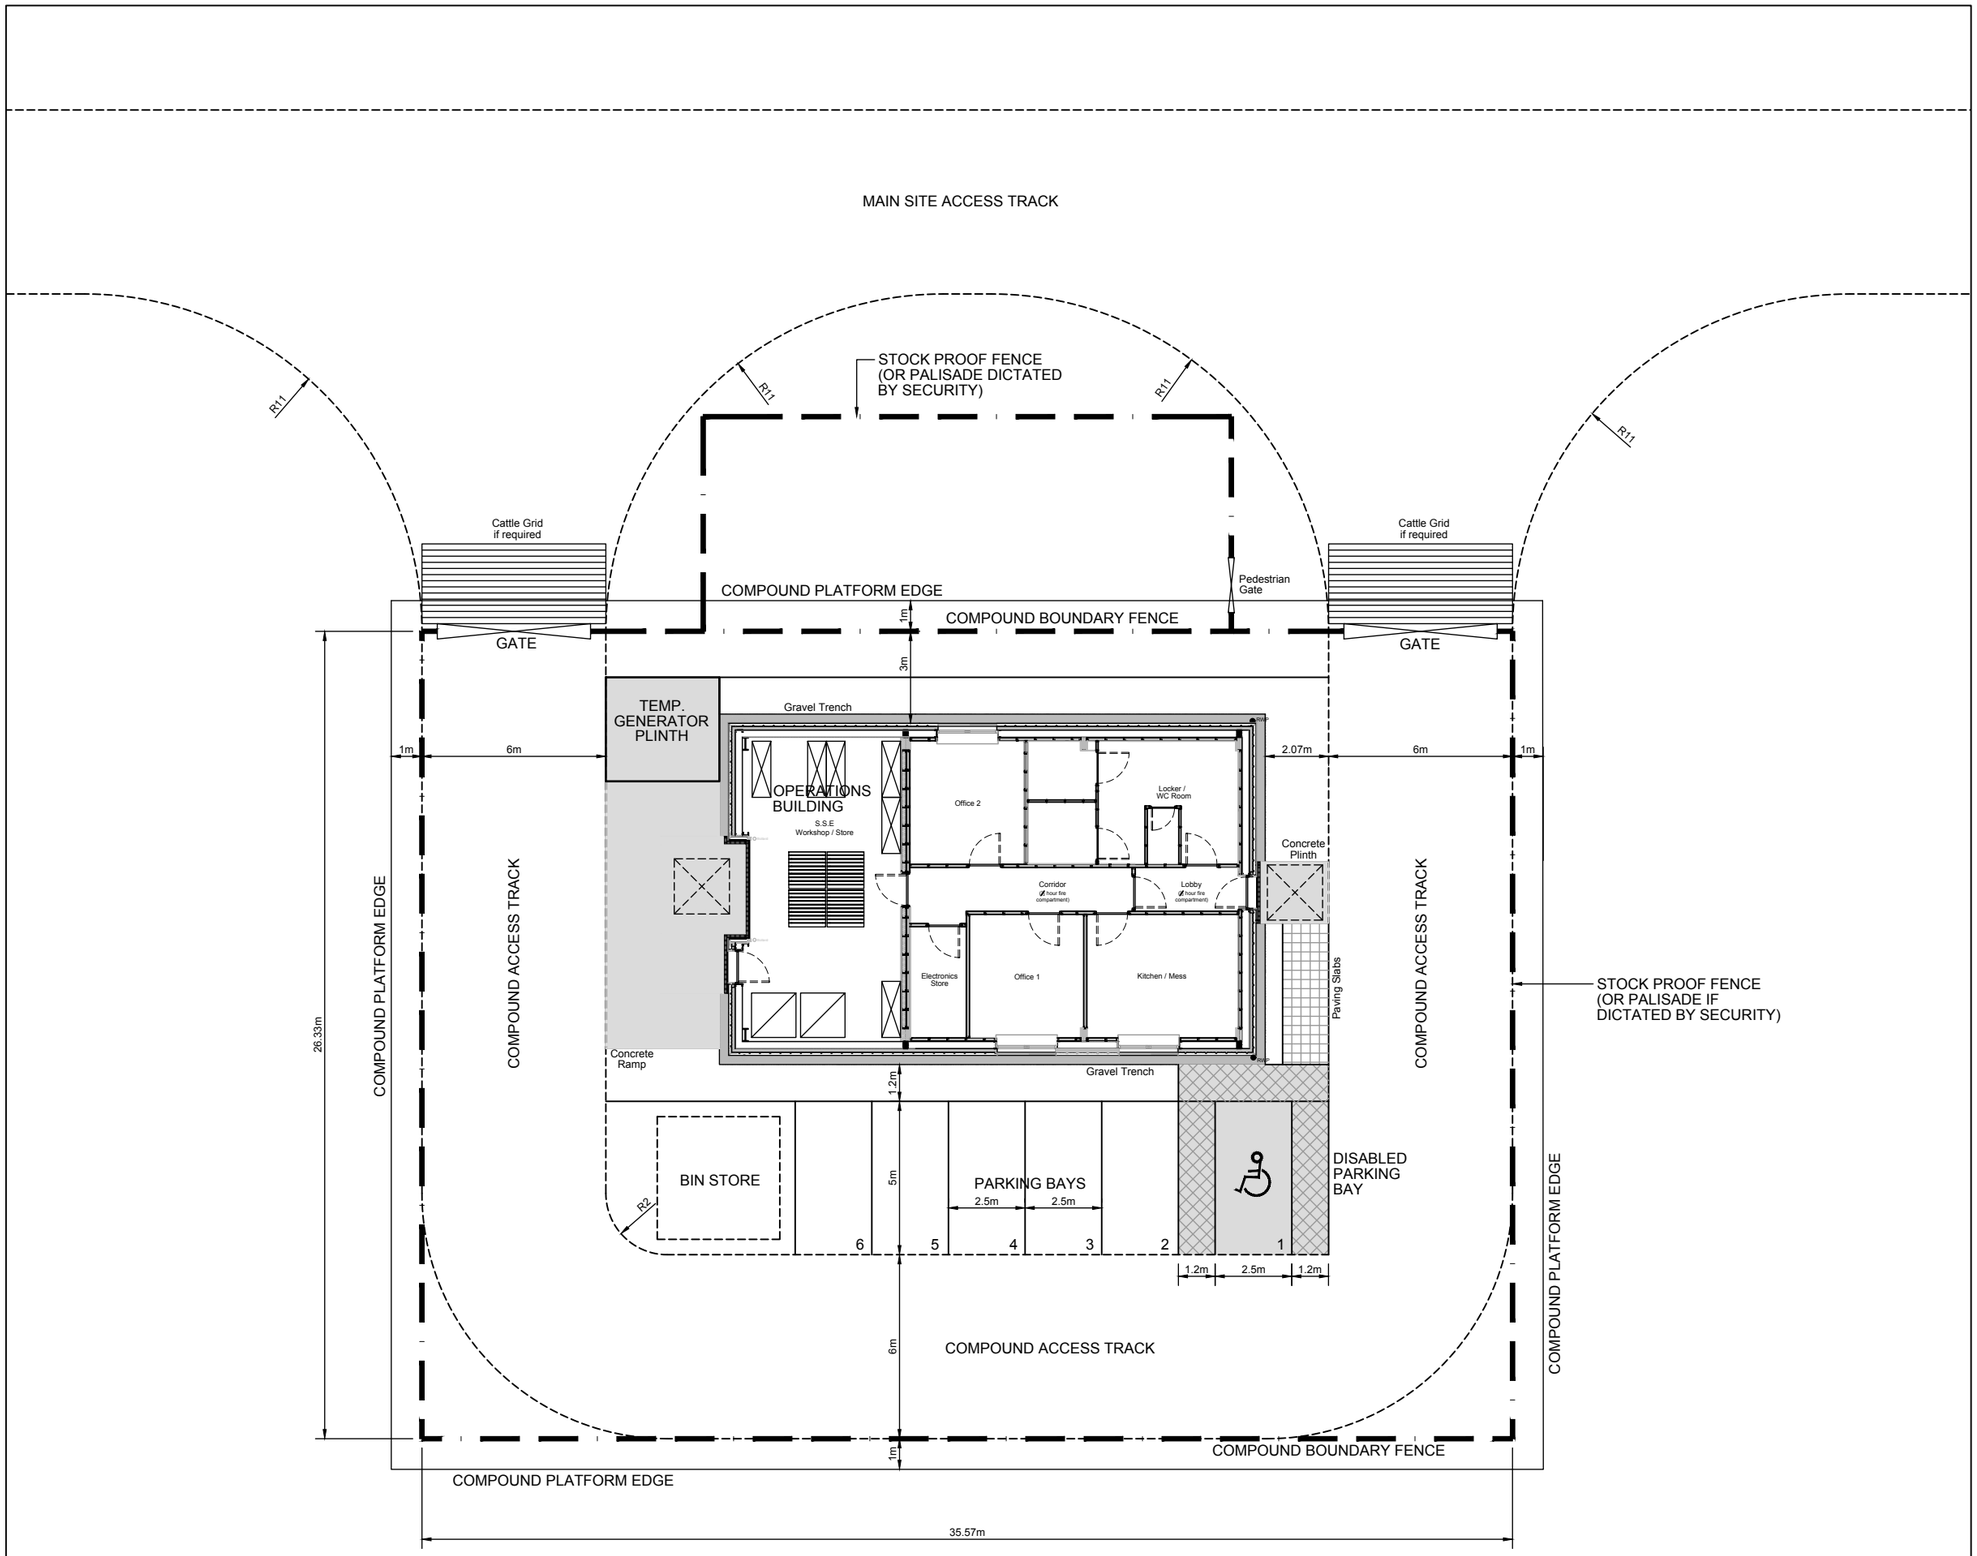

OL 01 : 6 to 20 Turbine Sites

Notes

1. All fencing, gate and cattle grid requirements to be agreed on a site specific basis.

Scale 1:200 @ A3

0 2 4 6 m

Figure 5.10c
Indicative Operations Compound

Tangy IV Wind Farm
EIA Report